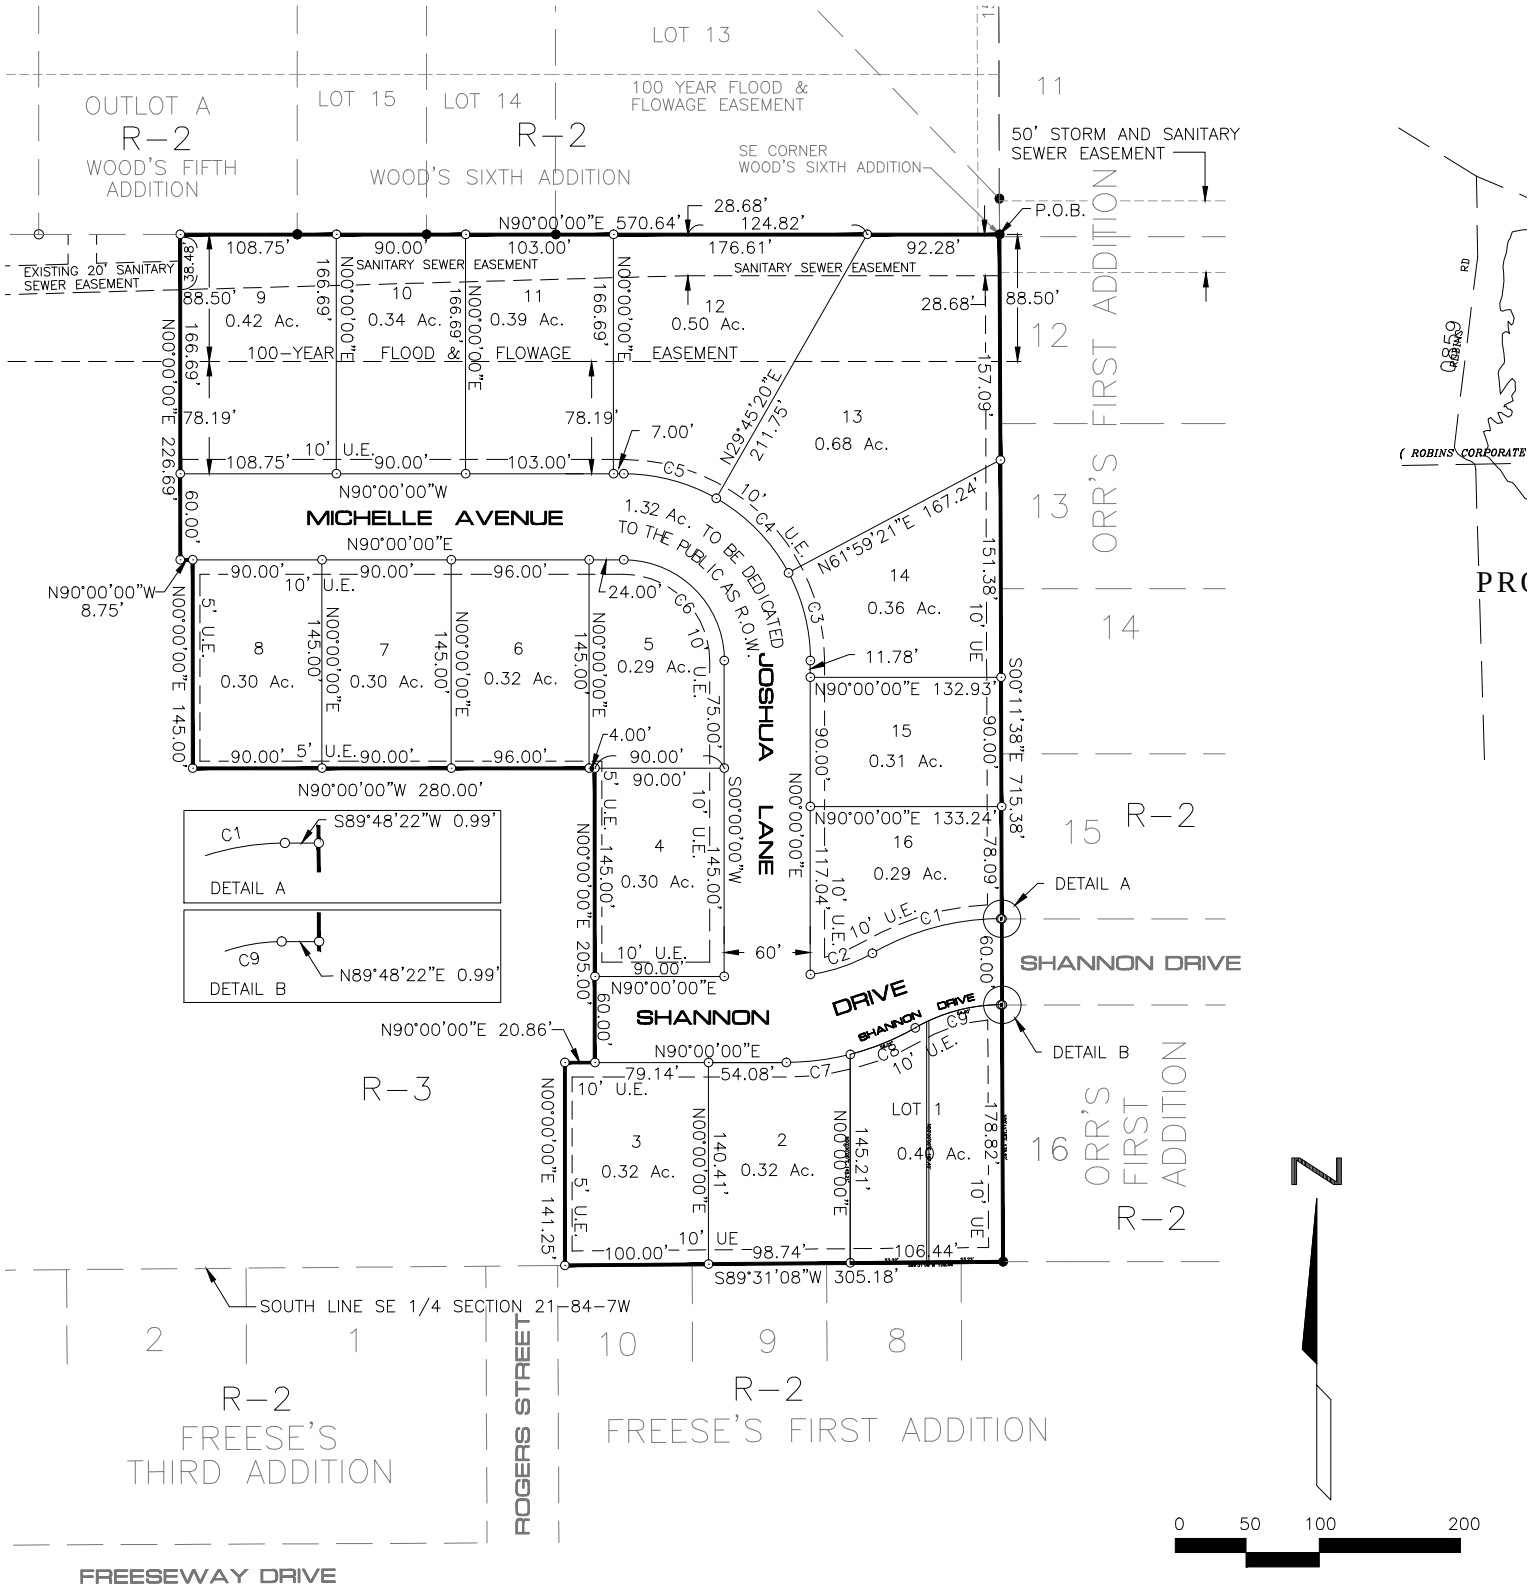
LOT 13
OUTLOT A
R-2
WOOD'S FIFTH ADDITION
LOT 15
LOT 14
R-2
WOOD'S SIXTH ADDITION
100 YEAR FLOOD & FLOWAGE EASEMENT
11
50' STORM AND SANITARY SEWER EASEMENT
SE CORNER WOOD'S SIXTH ADDITION
P.O.B.
N90°00'00"E 570.64'
28.68'
124.82'
108.75'
90.00'
103.00'
176.61'
92.28'
EXISTING 20' SANITARY SEWER EASEMENT
SANITARY SEWER EASEMENT
SANITARY SEWER EASEMENT
88.50'
28.68'
88.50'
9
0.42 Ac.
10
0.34 Ac.
11
0.39 Ac.
12
0.50 Ac.
100-YEAR FLOOD & FLOWAGE EASEMENT
12
ORR'S FIRST ADDITION
166.69'
N00°00'00"E
78.19'
78.19'
7.00'
N29°45'20"E 211.75'
13
0.68 Ac.
157.09'
N00°00'00"E 226.69'
108.75'
10' U.E.
90.00'
103.00'
C5
N90°00'00"W
MICHELLE AVENUE
1.32 Ac. TO BE DEDICATED TO THE PUBLIC AS R.O.W.
C4
10' U.E.
N61°59'21"E 167.24'
13
60.00'
N90°00'00"E
N90°00'00"W 8.75'
90.00'
10' U.E.
90.00'
96.00'
24.00'
C6
C3
14
0.36 Ac.
151.38'
10' UE
14
5' U.E.
8
0.30 Ac.
7
0.30 Ac.
6
0.32 Ac.
5
0.29 Ac.
10' U.E.
JOSHUA LANE
11.78'
S00°11'38"E 715.38'
N00°00'00"E 145.00'
145.00'
N00°00'00"E
145.00'
N00°00'00"E
145.00'
N00°00'00"E
75.00'
N90°00'00"E 132.93'
15
0.31 Ac.
90.00'
90.00'
90.00'
5' U.E.
U.E.
90.00'
96.00'
4.00'
90.00'
N90°00'00"W 280.00'
5' U.E.
10' U.E.
N90°00'00"E 133.24'
16
0.29 Ac.
78.09'
15
R-2
C1
S89°48'22"W 0.99'
DETAIL A
4
0.30 Ac.
N00°00'00"E 205.00'
145.00'
10' U.E.
145.00'
SOUTH 00°00'00"W
117.04'
10' U.E.
C2
10' U.E.
C1
DETAIL A
C9
N89°48'22"E 0.99'
DETAIL B
10' U.E.
60'
90.00'
N90°00'00"E
SHANNON DRIVE
60.00'
SHANNON DRIVE
SHANNON DRIVE
N90°00'00"E 20.86'
N90°00'00"E
C9
C8
C7
10' U.E.
DETAIL B
79.14'
54.08'
10' U.E.
R-3
LOT 1
0.4 Ac.
178.82'
16
ORR'S FIRST ADDITION
R-2
N00°00'00"E 141.25'
3
0.32 Ac.
N00°00'00"E
140.41'
2
0.32 Ac.
N00°00'00"E
145.21'
5' U.E.
10' UE
10' UE
100.00'
98.74'
106.44'
S89°31'08"W 305.18'
SOUTH LINE SE 1/4 SECTION 21-84-7W
2
1
10
9
8
R-2
FREESE'S THIRD ADDITION
ROGERS STREET
R-2
FREESE'S FIRST ADDITION
FREESEWAY DRIVE
N
0
50
100
200
ROBINS CORPORATE